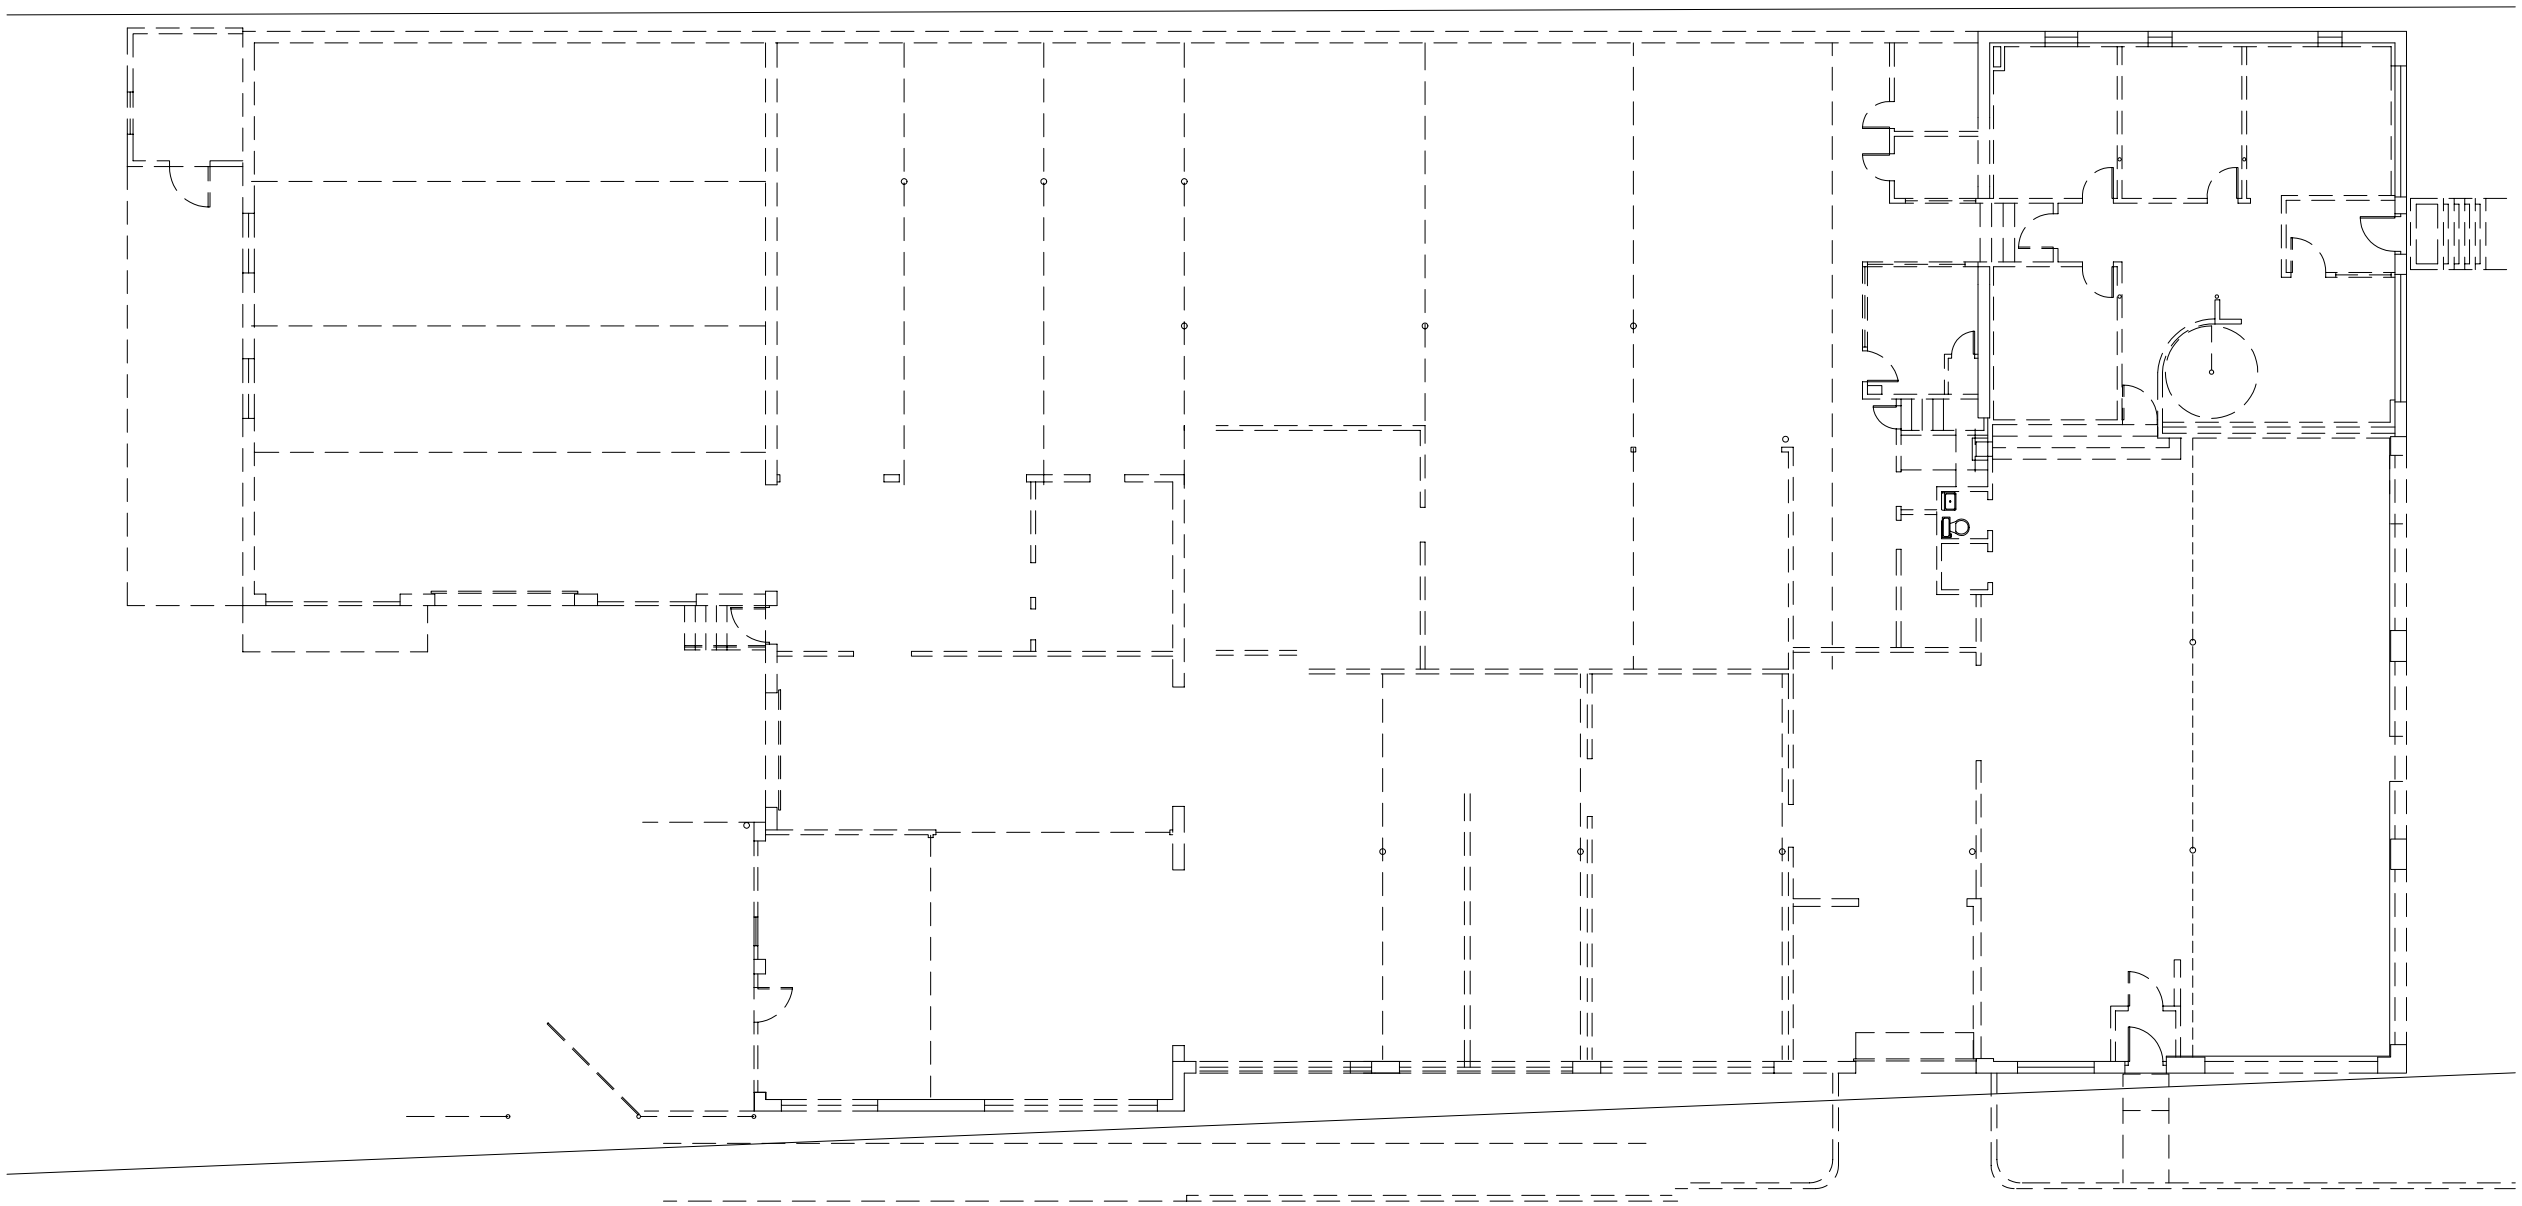

FIRST FLOOR PLAN

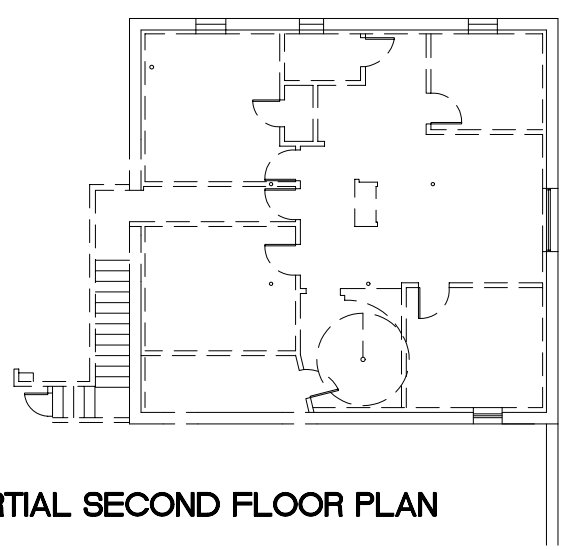

PARTIAL SECOND FLOOR PLAN

NORTH

EXISTING CONDITIONS PLAN

1/8" = 1'-0"

PROGRESS PRINT
NOT FOR CONSTRUCTION
DATE: 6/28/04


SCOTT + PARTNERS
ARCHITECTS
20 main street ewest junction vermont 05452
p. 802.879.5553 f. 802.872.2764
architecture
planning
interiors


project
237 North Avenue
BURLINGTON, VERMONT

drwg. title
EXISTING CONDITIONS PLAN

scale 1/8"=1'-0"
project no. 02-318
drawn by page
date 6/23/04
file 1-FP-CORNELL

| date | revisions |
|---|---|
| | |

drwg. no.
A1.1

Sheet * Of *